Sketch showing the work of providing and laying Interlock Pavers, Kerb stones, Lawn and solar street light in BWSSB pipeline road in Kanakapura Under AEE( K-O&M) 2-1 sub division, Harohalli

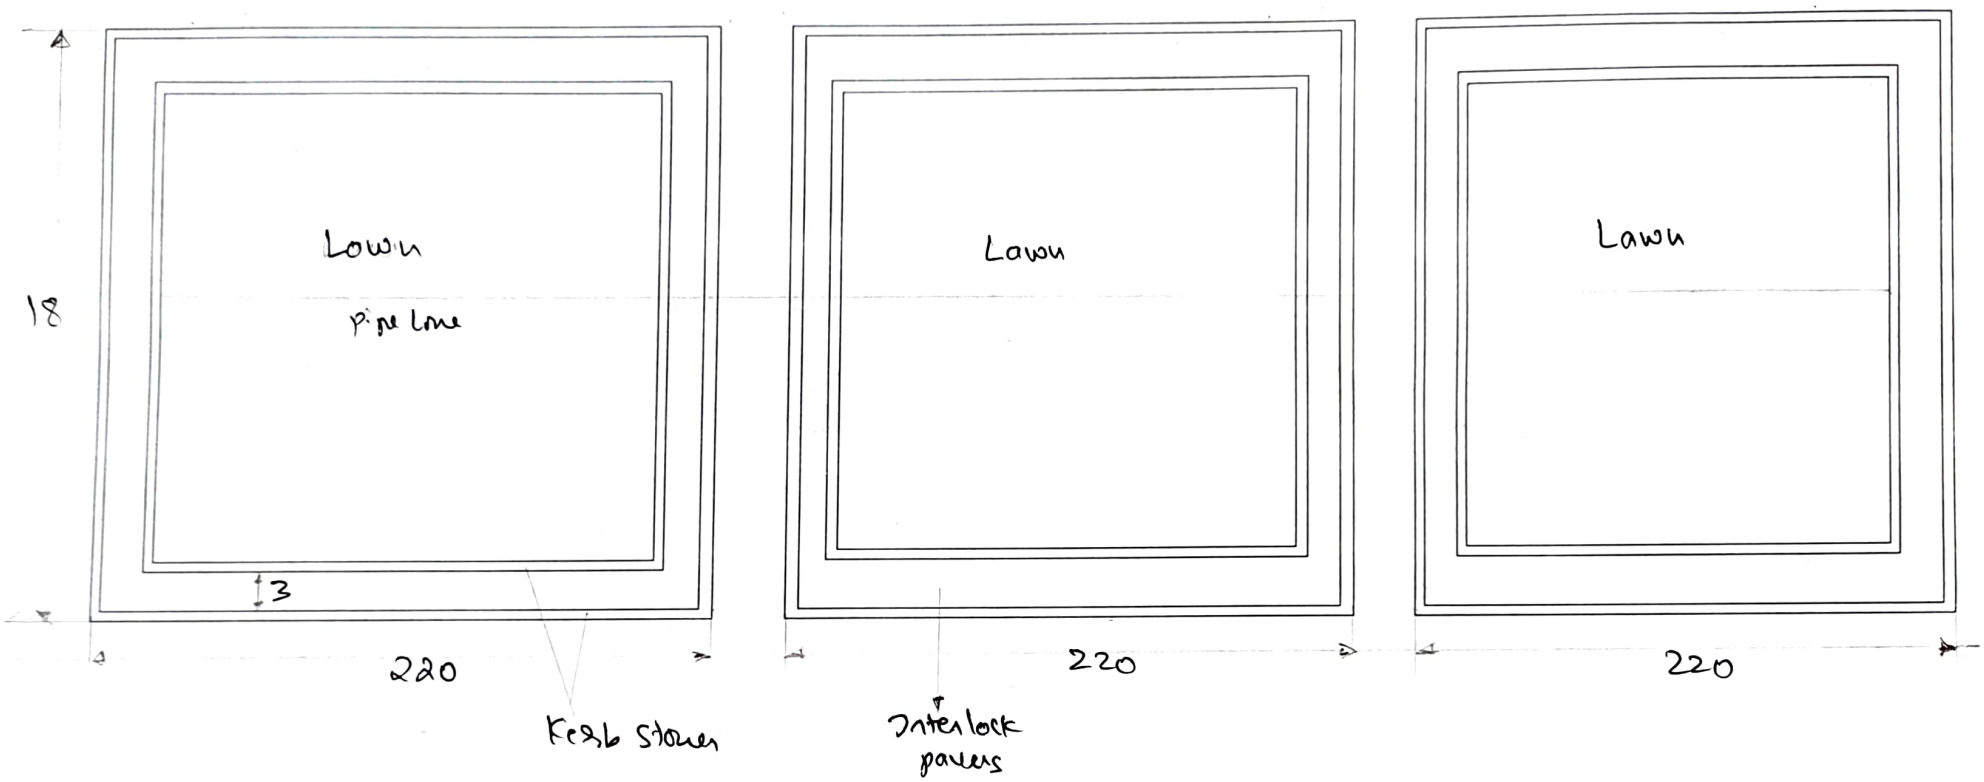


**Cross sectional view of Lawn**

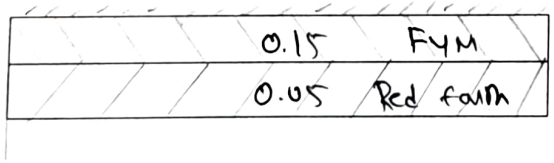


**Cross sectional view of Pavers laying**

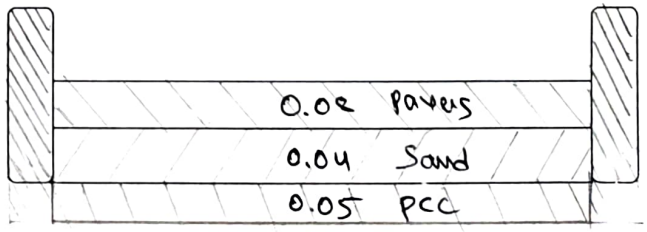


Kerb stones

Assistant Executive Engineer
Cauvery-Operation & Maintenance-2-1 Sub Division
BWSSB, Harohalli, Ramanagara District-562111

All Dimensions are in Meters (m)

AE